A1

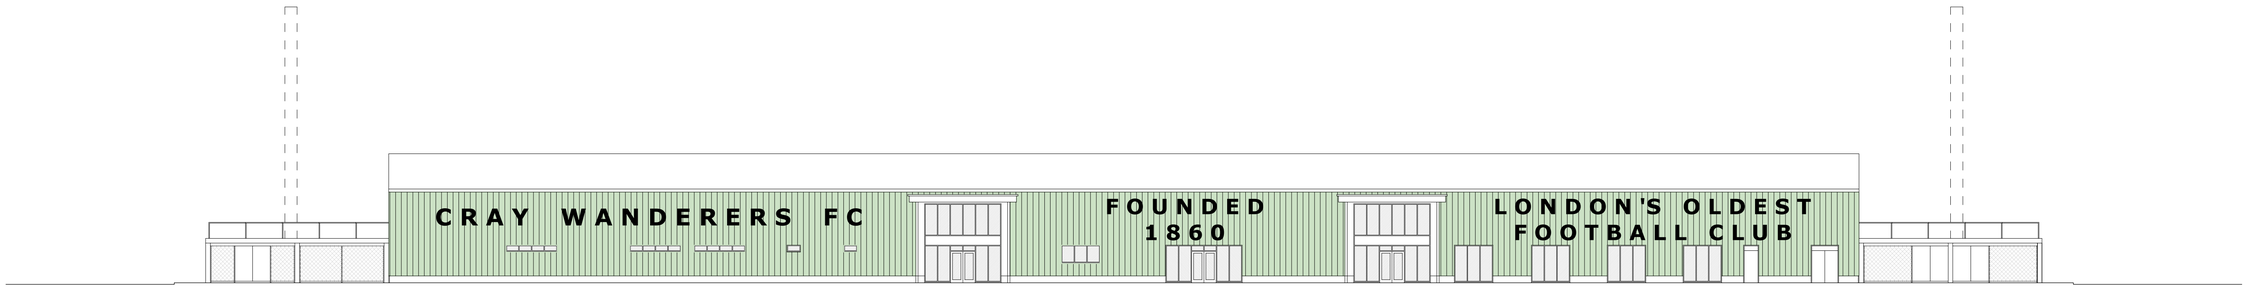


NORTH ELEVATION 1:200

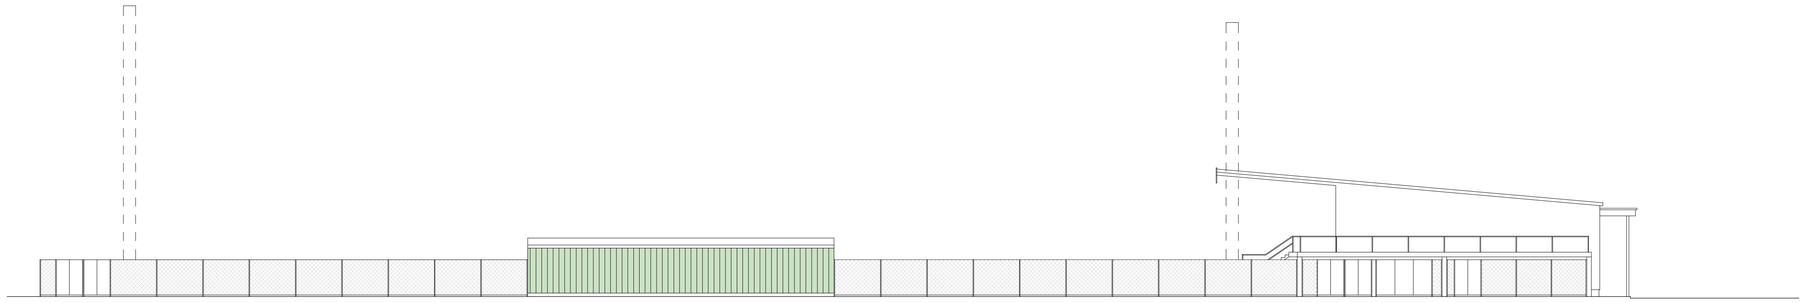

EAST ELEVATION 1:200

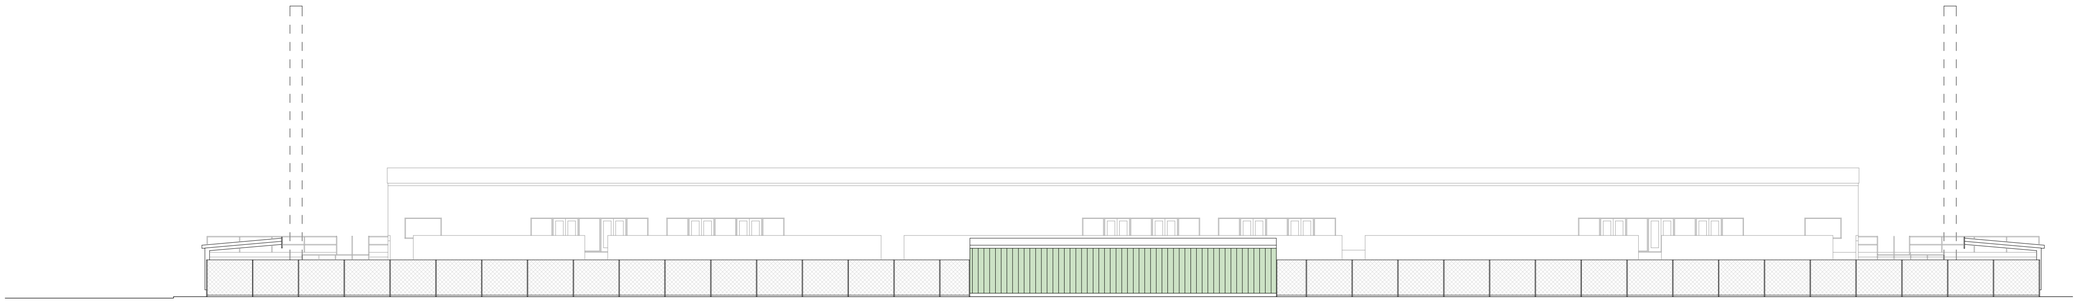

SOUTH ELEVATION 1:200

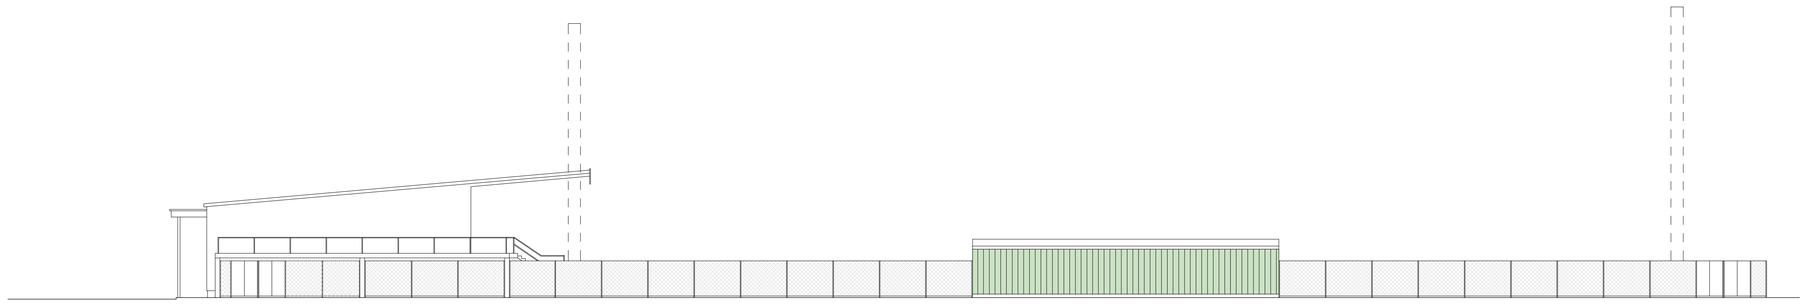

WEST ELEVATION 1:200

m 0 2 4 6 8 10 12 14 16 18 20
SCALE
1:200

ALL DIMENSIONS, LEVELS AND CLEARANCES TO BE CHECKED ON SITE PRIOR TO WORKS COMMENCING

THIS DRAWING SHOULD BE READ IN CONJUNCTION WITH ALL OTHER PROJECT RELATED DRAWINGS, SPECIFICATIONS AND DOCUMENTS AS PART OF A SINGLE PROJECT PACKAGE.

ANY DISCREPANCY BETWEEN THIS DRAWING, OTHER DRAWINGS FORMING PART OF THIS CONTRACT, OR THE SPECIFICATION / BILLS OF QUANTITIES MUST BE CLARIFIED BEFORE COMMENCEMENT OF ANY WORK OR ORDERING OF ANY MATERIALS.

PLEASE CONSULT THE AUTHOR OR PROJECT MANAGER SHOULD THE READER REQUIRE CLARIFICATION ON ANY PART OF THIS DRAWING.

THE COPYRIGHT OF THE DRAWING AND DESIGN IS THE PROPERTY OF THE COMPANY. THIS INFORMATION HAS BEEN ISSUED UNDER SPECIFIC TERMS FOR THIS PROJECT AND MAY ONLY BE USED AND REPRODUCED ACCORDINGLY.

NOTES

| Rev | Date | By | Chk | Comment |
|---|---|---|---|---|
| P1 | 15.09.17 | SC | GH | PLANNING ISSUE |

Client:
CRAY WANDERERS FC

Project Title:
Cray Wanderers Sports Village
Flamingo Park Sports & Leisure,
A20, Chislehurst, Kent. BR7 6HL

Drawing Title:
Stadium Elevations

Status:
PLANNING ISSUE

| Drawn By: | Designed By: | Checked By: | Approved By |
|---|---|---|---|
| SC | GH | GH | GH |

| Original Issue Date: | Scale @ A1: |
|---|---|
| 15/09/2017 | 1:200 |

Job No/ File Ref
160801

| Drawing Number | Revision |
|---|---|
| 515 | P1 |